


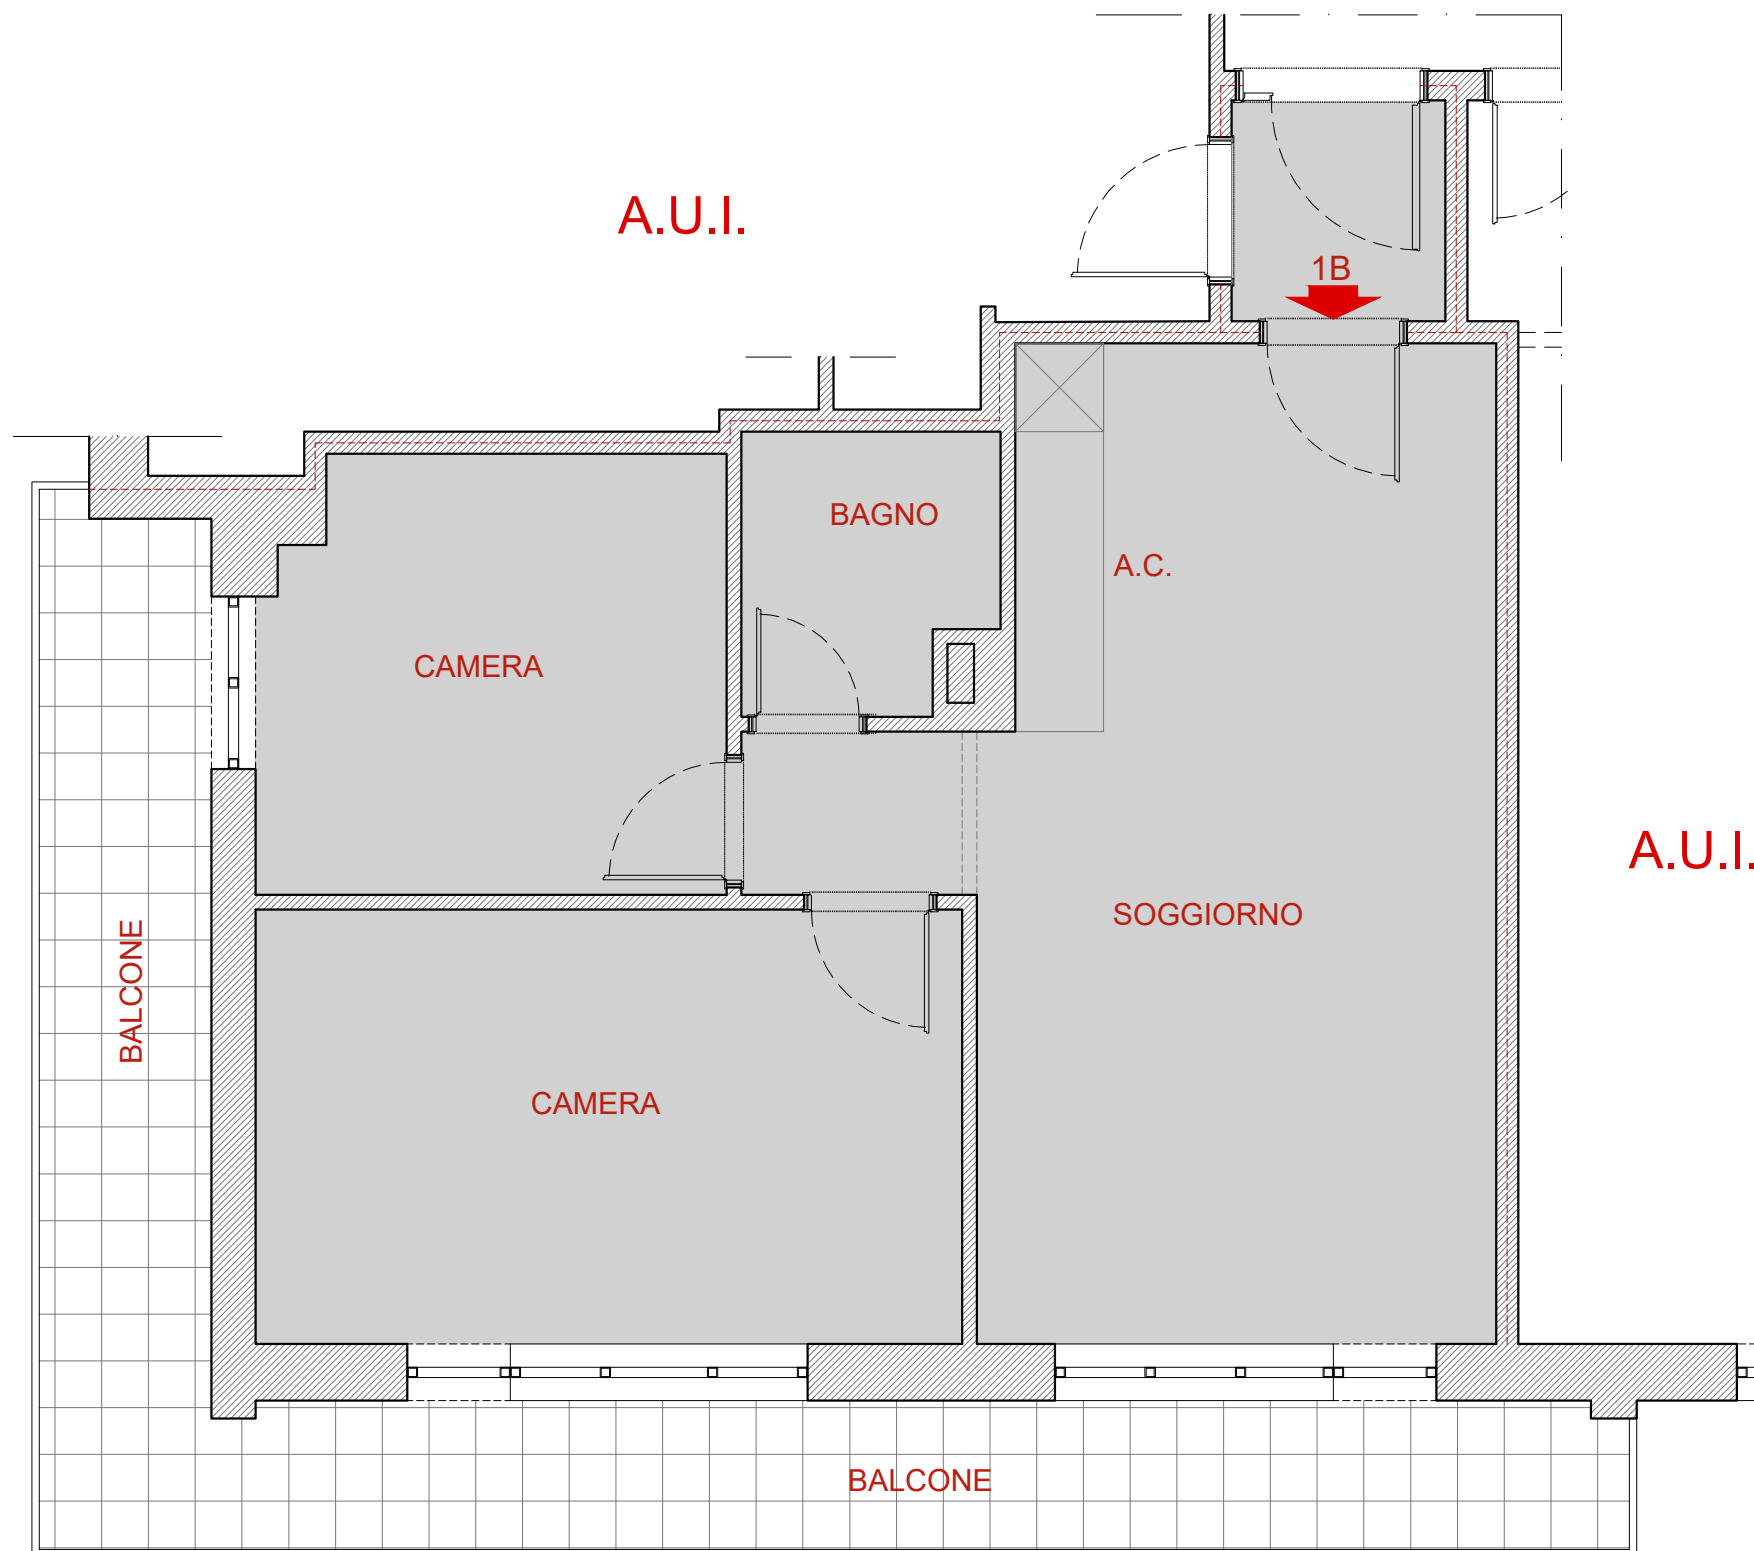

Arch. Sabina Morra per Mieli Case

VIA GADAMES

scala 1:100



VIA DERNA

